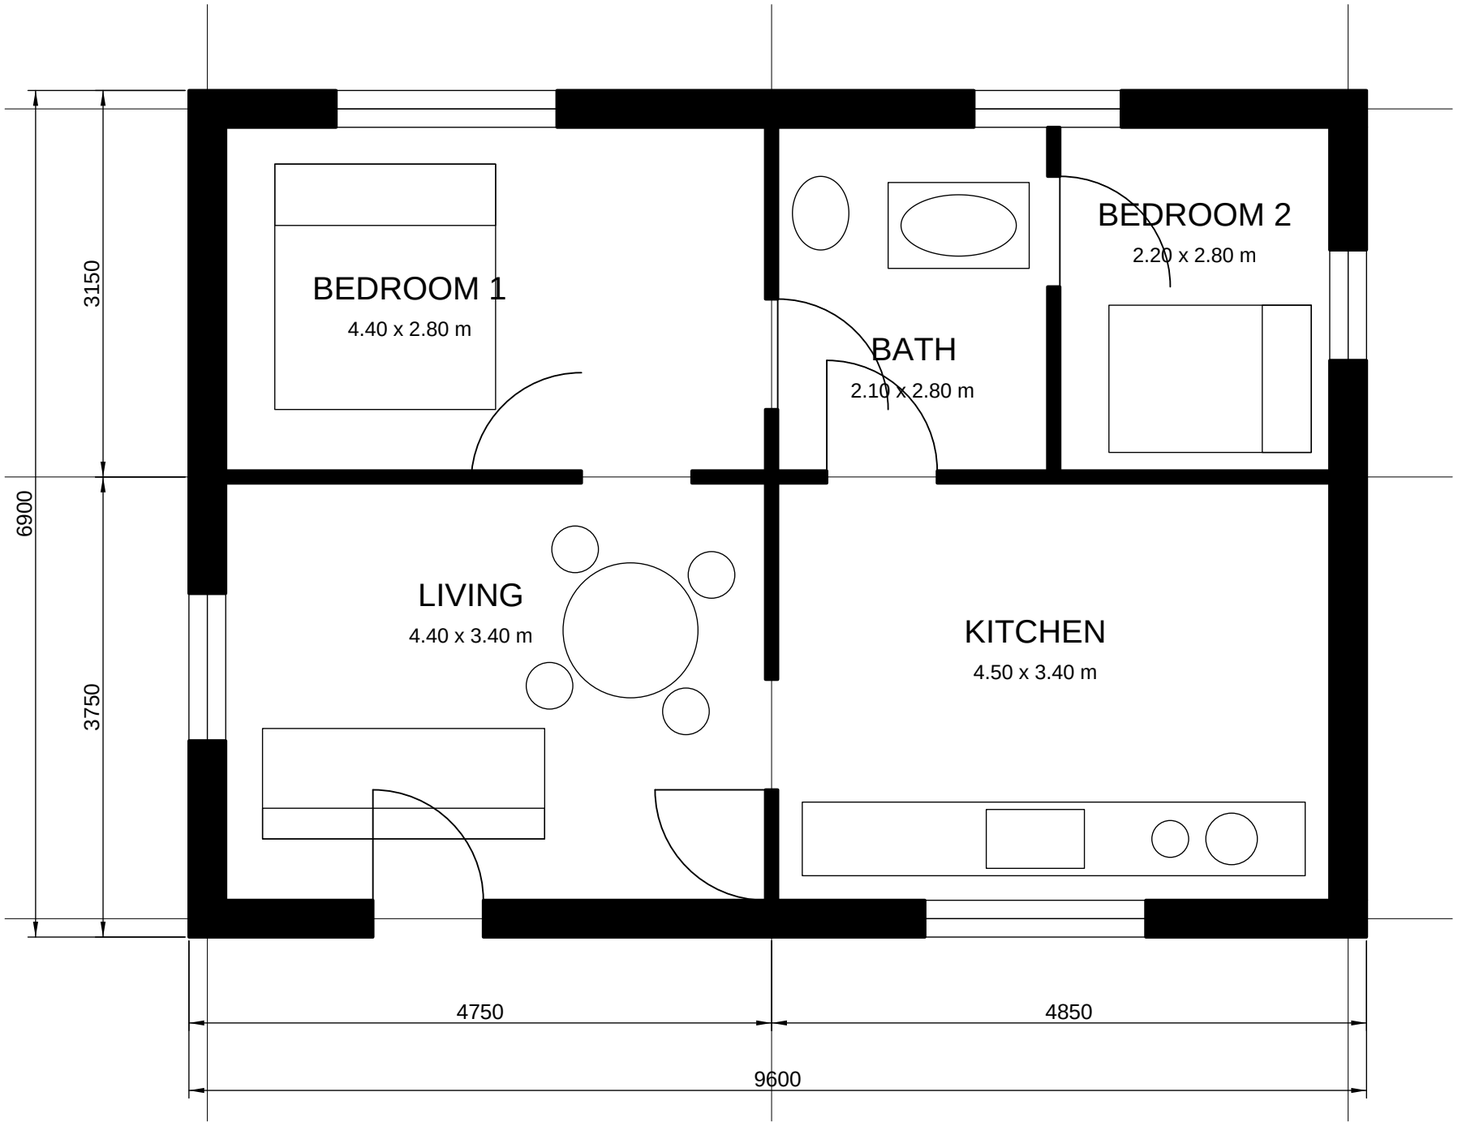


HARBOUR LANE

Two-bedroom cottage

NOTES

1. All dimensions in millimetres.
2. Do not scale from this drawing.
3. Walls 300 external, 100 partition.

GROUND FLOOR PLAN

Scale 1 : 50

DRAWING	Ground floor plan
SCALE	1 : 50 @ A3
SHEET	A-101
DATE	Issue 01